Installation of free standing cabinet base with paving to suit Combined 600C

Bedding Material Beneath Cabinet Base
(minimum 150mm width around cabinet)

Depth		Compound	Ratio
10mm - 25mm	=	Sand/cement	3 x sand/1 x cement
25mm - 50mm	=	Grit sand/cement	3 x grit sand/1 x cement
50mm - 100mm	=	Lean mix concrete	3 x 10mm gravel/2 x grit sand/1 x cement

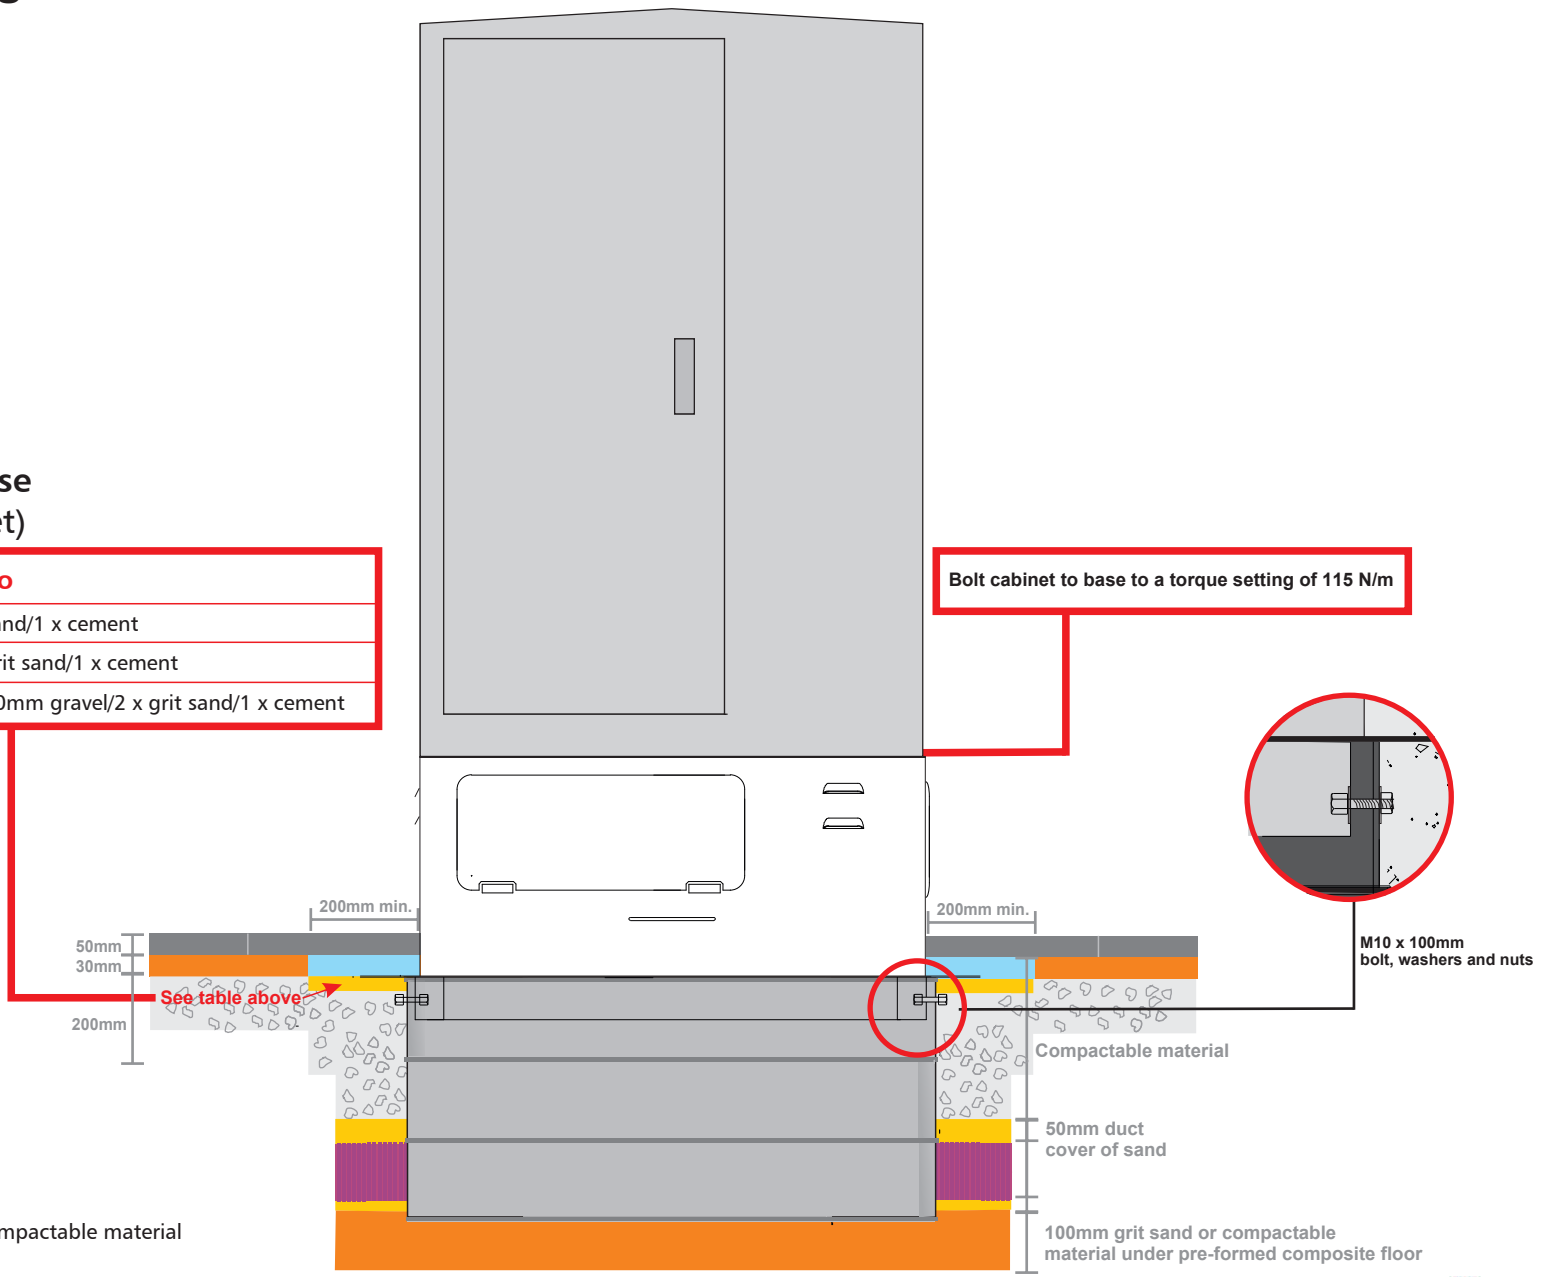

Key

- Bedding material as table
- Grit sand/cement
- Grit sand (also called sharp sand) or compactable material
- Paving
- Compactable material

NAL
A CRH COMPANY